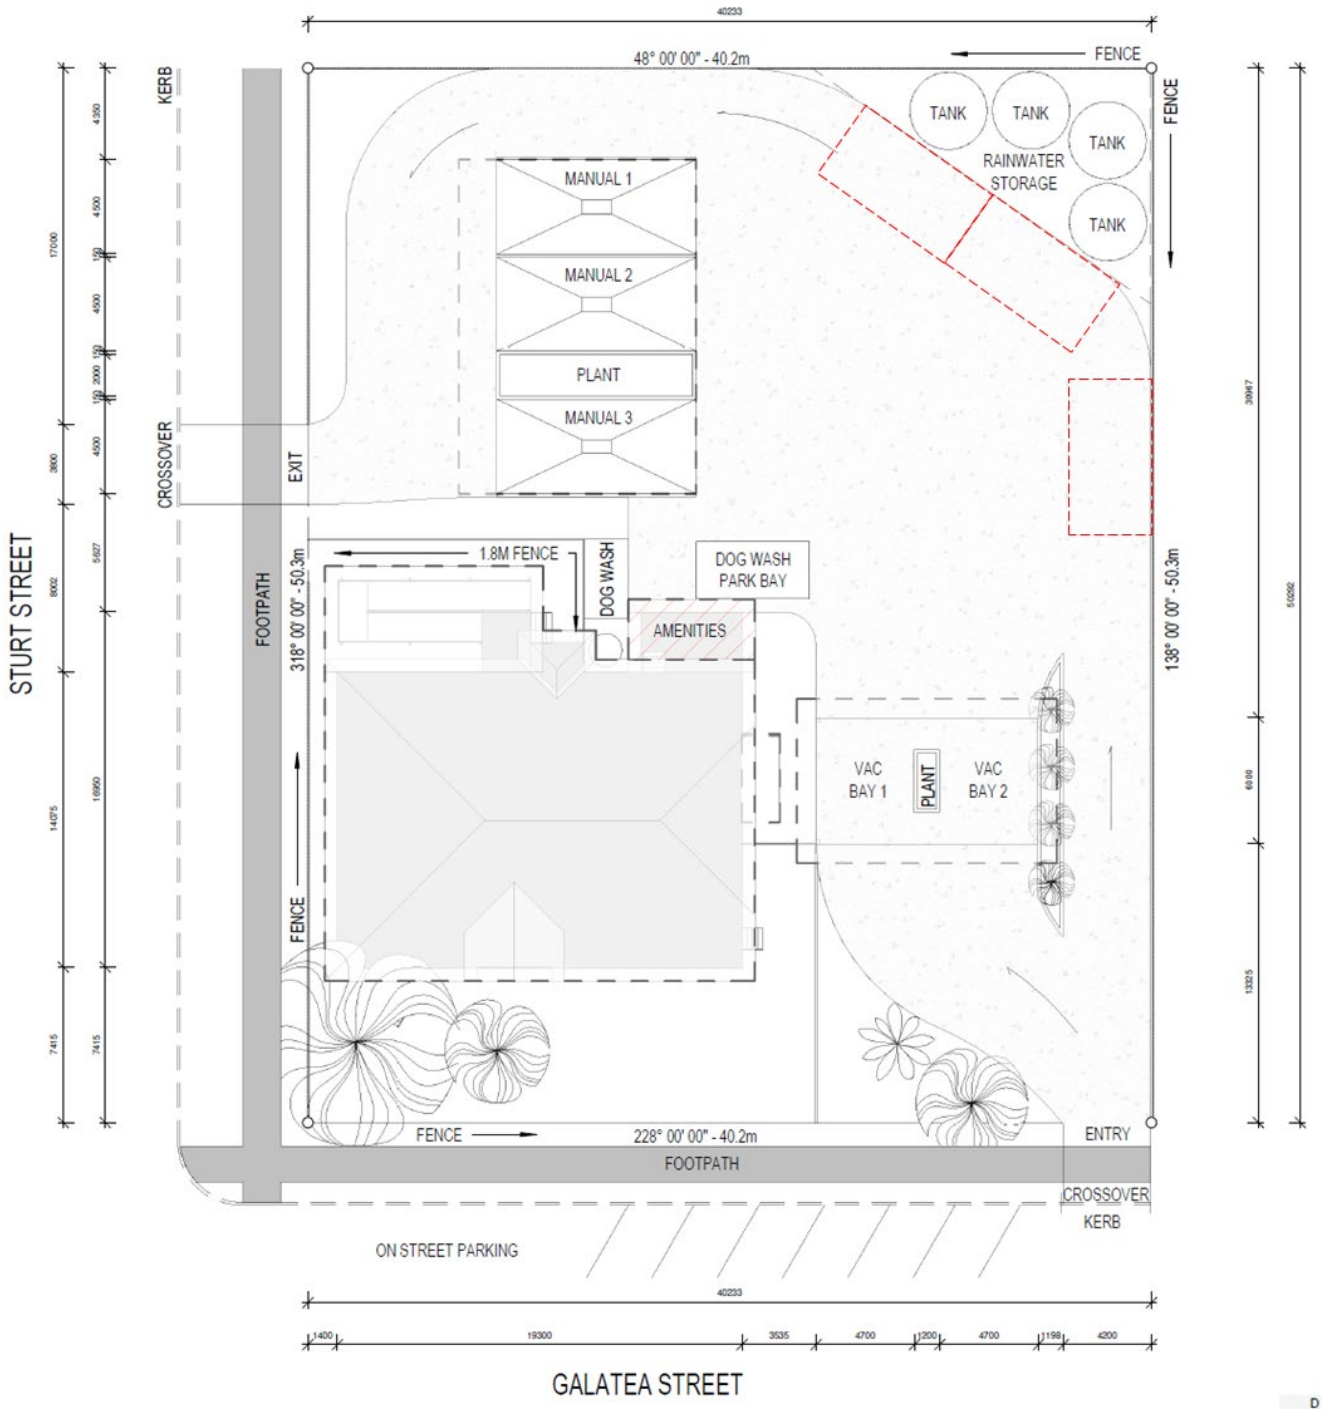

Image Source: WD Design – Job No. 20220089, Proposed Site Plan, Date 16-01-23

N	SWEP CONSULTING 6 Sheridan Street CHINCHILLA Q 4413 **ABN: 83 811 835 717**	**Drawing No.:** 2022-039-01	**Revision:** A **Date:** 04/04/2024
		Title: Parking Layout	**Client:** Neale McShane
		Site: 71 Galatea Street, Charleville (Lot 20 on C1405)	